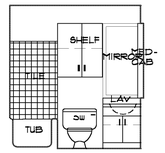

1 TYPICAL BATH

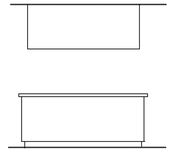

2 ISLAND

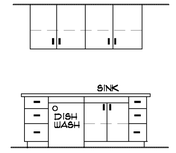

3 ISLAND

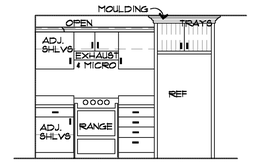

4 KITCHEN

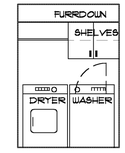

5 LAUNDRY

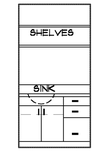

6 BAR

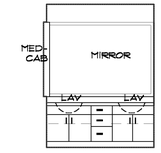

7 MASTER BATH

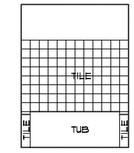

8 MASTER BATH

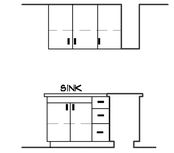

9 KITCHEN

INTERIOR ELEVATIONS

EMERGENCY ESCAPE / RESCUE OPENINGS

E&C	• SILL HEIGHT OF NOT MORE THAN 44" ABOVE FINISHED FLOOR
	• SHALL HAVE A MINIMUM NET CLEAR OPENING OF 5.7 sq.ft.
	• SHALL HAVE A MINIMUM NET OPENING HEIGHT OF 24"
	• SHALL HAVE A MINIMUM NET CLEAR OPEN WIDTH OF 20"

HAZARDOUS GLAZING LOCATIONS

HAZ	ALL LOCATIONS NOTED SHALL BE TEMPERED OR SAFETY GLASS

DOOR SCHEDULE

EXTERIOR DOORS: THICKNESS/SMALL BE 1 3/4"

	6'-8" HIGH DOORS									8'-0" HIGH DOORS								
WIDTH	36"	36"	32"	30"	24"	18"	12"	96"	192"	216"	36"	36"	32"	30"	24"	18"	12"	96"	192"	216"
MARK	1	2	3	4	5	6	7	8	9	10	21	22	23	24	25	26	27	28	29	30

INTERIOR DOORS: THICKNESS/SMALL BE 1 3/8"

	6'-8" HIGH DOORS									8'-0" HIGH DOORS								
WIDTH	36"	36"	32"	30"	24"	18"	12"	96"	192"	216"	36"	36"	32"	30"	24"	18"	12"	96"	192"	216"
MARK	11	12	13	14	15	16	17	18	19	20	31	32	33	34	35	36	37	38	39	40

DESCRIPTION
a= Solid
b= Bi-fold
c= Wood
d= Divide Lite
e= Metal
f= Folding
g= Glass
h= Store

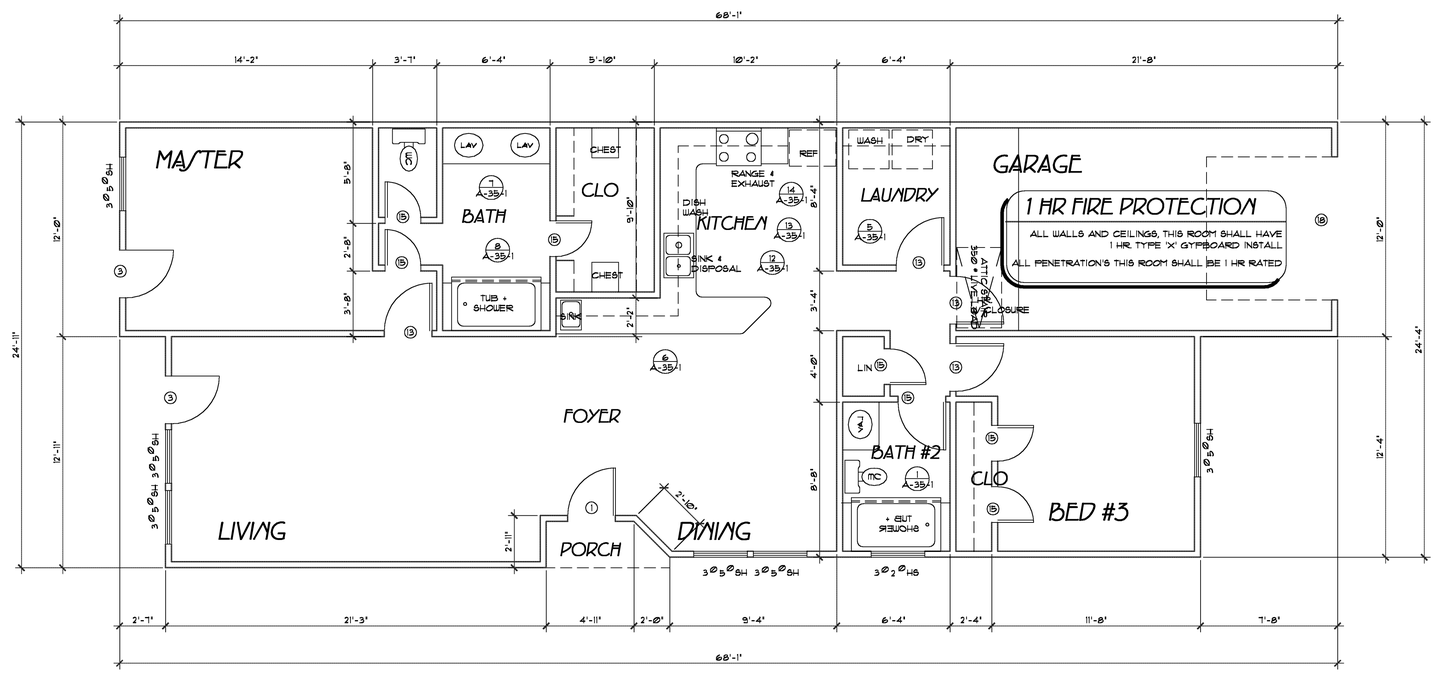

UNIT B FLOOR PLAN

1287 S.F. LIVING AREA TWO BEDROOM UNIT

DDFAIA
DAVID D FOSTER
Architect & Associates
1770 ST. JAMES PLACE, SUITE 110
Houston, TX 77056
1 Thunderbird Drive
Conroe, TX 77304
phone: 713 . 952.5407
fax: CALL FIRST: 713 . 952 . 5409
Website: ddfaia . com
E-mail: daviddfosterarchitect . com

APPROVAL

Do not use this document for construction until signed by the following. Reference specifications for additional information.

OWNER:

CONTRACTOR:

ARCHITECT:

PROJECT
BAYOU PROPERTIES COMPANY
DUPLEX PROJECT
HOUSTON, TEXAS

Member of
American Institute of Architects
Texas Society of Architects
FELLOW

© Copyright 2005

These plans are copyrighted and are subject to copyright protection as an "architectural work" under Section 102 of the Copyright Act, effective December 1990 and known as Architectural Works Protection Act of 1990. Such protection does not include but is not limited to the overall form as well as the arrangement and composition of spaces and elements of the design. Under such protection, unauthorized use of these plans, as they may be presented, can legally result in the cessation of construction, the removal of the offending work or monetary compensation to the owner of the work.

Computer Generated Drawing

REGISTERED ARCHITECT DAVID D. FOSTER 4442 STATE OF TEXAS

TEXAS 4442
NCARB 15273

FOR CONSTRUCTION ONLY

DATE: 05-17-2006
JOB NO: 2535
DWG NO: 535-33-1
REVISED: NONE

OF

SHEETS

GRAPHIC SCALE
0' 1' 2' 3' 4' 5'