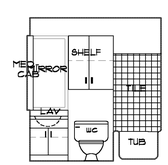

1 TYPICAL BATH

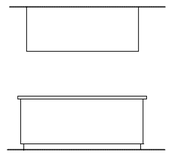

2 ISLAND

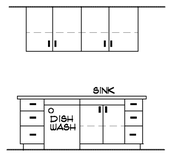

3 ISLAND

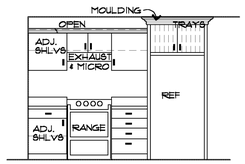

4 KITCHEN

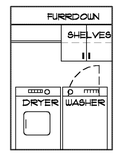

5 LAUNDRY

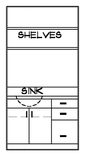

6 BAR

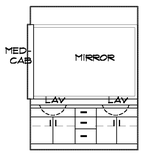

7 MASTER BATH

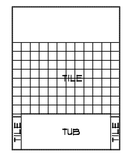

8 MASTER BATH

INTERIOR ELEVATIONS

EMERGENCY ESCAPE / RESCUE OPENINGS

EBO	• SILL HEIGHT OF NOT MORE THAN 44" ABOVE FINISHED FLOOR
	• SHALL HAVE A MINIMUM NET CLEAR OPENING OF 5.7 sq.ft.
	• SHALL HAVE A MINIMUM NET OPENING HEIGHT OF 24"
	• SHALL HAVE A MINIMUM NET CLEAR OPEN WIDTH OF 20"

HAZARDOUS GLAZING LOCATIONS

HAZ	ALL LOCATIONS NOTED SHALL BE TEMPERED OR SAFETY GLASS

DOOR SCHEDULE

EXTERIOR DOORS	THICKNESS SHALL BE 1 3/4"																				DESCRIPTION
	6'-8" HIGH DOOR									8'-0" HIGH DOOR											
WIDTH	36"	36"	32"	30"	24"	18"	12"	96"	192"	216"	36"	36"	32"	30"	24"	18"	12"	96"	192"	216"	a= Solid b= Bi-fold c= Wood d= Divide Lite e= Metal f= Folding g= Glass h= Store
MARK	1	2	3	4	5	6	7	8	9	10	21	22	23	24	25	26	27	28	29	30	

INTERIOR DOORS	THICKNESS SHALL BE 1 3/8"																				
	6'-8" HIGH DOOR										8'-0" HIGH DOOR										
WIDTH	36"	36"	32"	30"	24"	18"	12"	96"	192"	216"	36"	36"	32"	30"	24"	18"	12"	96"	192"	216"	
MARK	11	12	13	14	15	16	17	18	19	20	31	32	33	34	35	36	37	38	39	40	

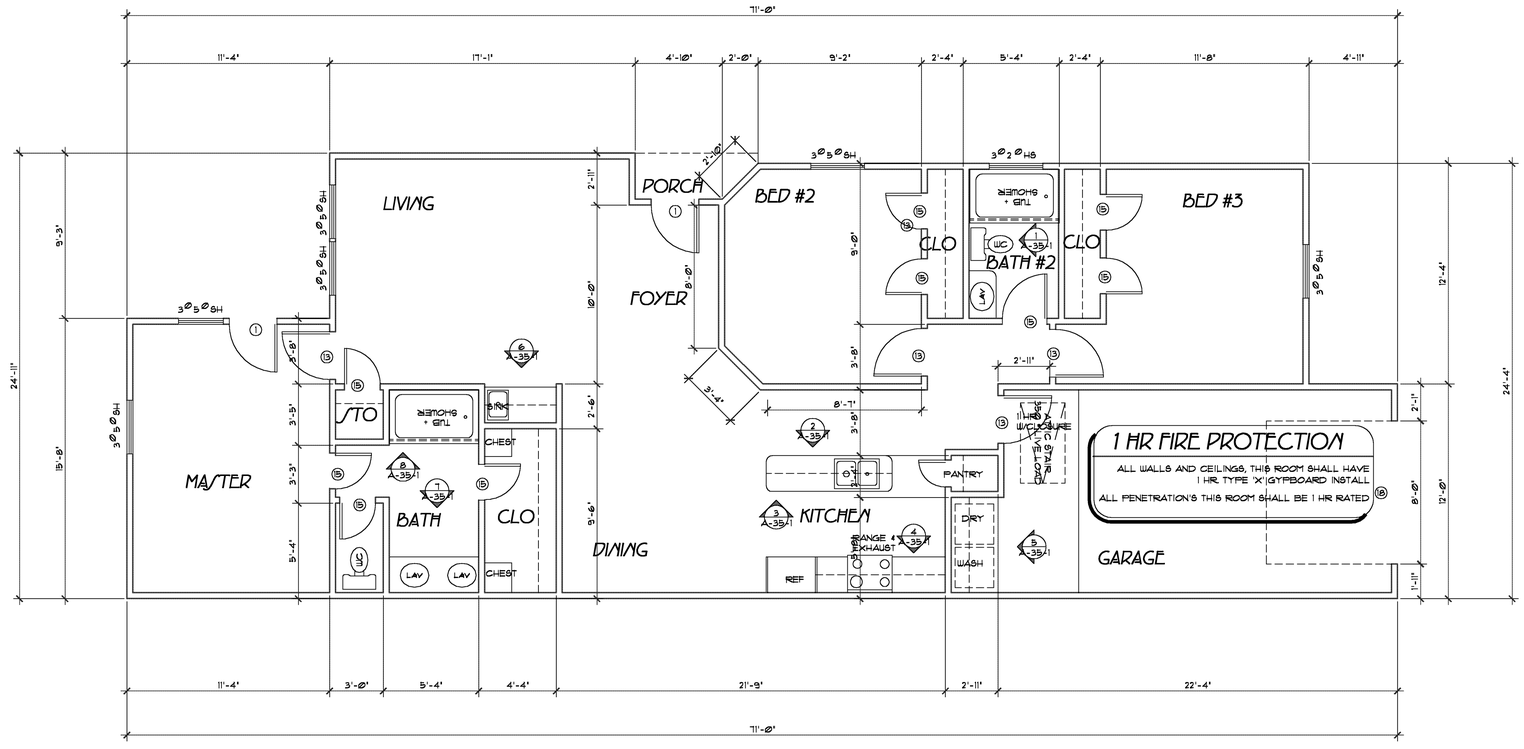

UNIT A FLOOR PLAN

1291 S.F. LIVING AREA THREE BEDROOM UNIT

DDFAIA
DAVID D FOSTER
Architect & Associates
1770 ST. JAMES PLACE, SUITE 110
Houston, TX 77056
1 Thunderbird Drive
Conroe, TX 77304
phone: 713 . 952.5407
fax: CALL FIRST: 713 . 952 . 5409
Website: ddfaia . com
E-mail: davidd@fosterarchitect . com

APPROVAL

Do not use this document for construction until signed by the following. Reference specifications for additional information.

OWNER:

CONTRACTOR:

ARCHITECT:

PROJECT
BAYOU PROPERTIES COMPANY
DUPLEX PROJECT
HOUSTON, TEXAS

Member of
American Institute of Architects
Texas Society of Architects
AIA.info

© Copyright 2005
These plans are copyrighted and are subject to copyright protection as an "architectural work" under Sec. 102 of the Copyright Act, effective December 1990 and known as Architectural Works Copyright Protection Act. Copyright protection includes but is not limited to the overall form as well as the arrangement and composition of spaces and elements of the design. Under such protection, unauthorized use of these plans, as instruments of service, can legally result in the cessation of construction, the removal or destruction of infringing work, and the payment of monetary compensation to David D. Foster.

Computer Generated Drawing

REGISTERED ARCHITECT
DAVID D. FOSTER
4442
STATE OF TEXAS

TEXAS 4442
NCARB 15273

FOR CONSTRUCTION ONLY

DATE:	05-17-2006
JOB NO:	2535
DWG NO:	535-33-1
REVISED:	NONE

OF

SHEETS

GRAPHIC SCALE
0' 1' 2' 3' 4' 5'